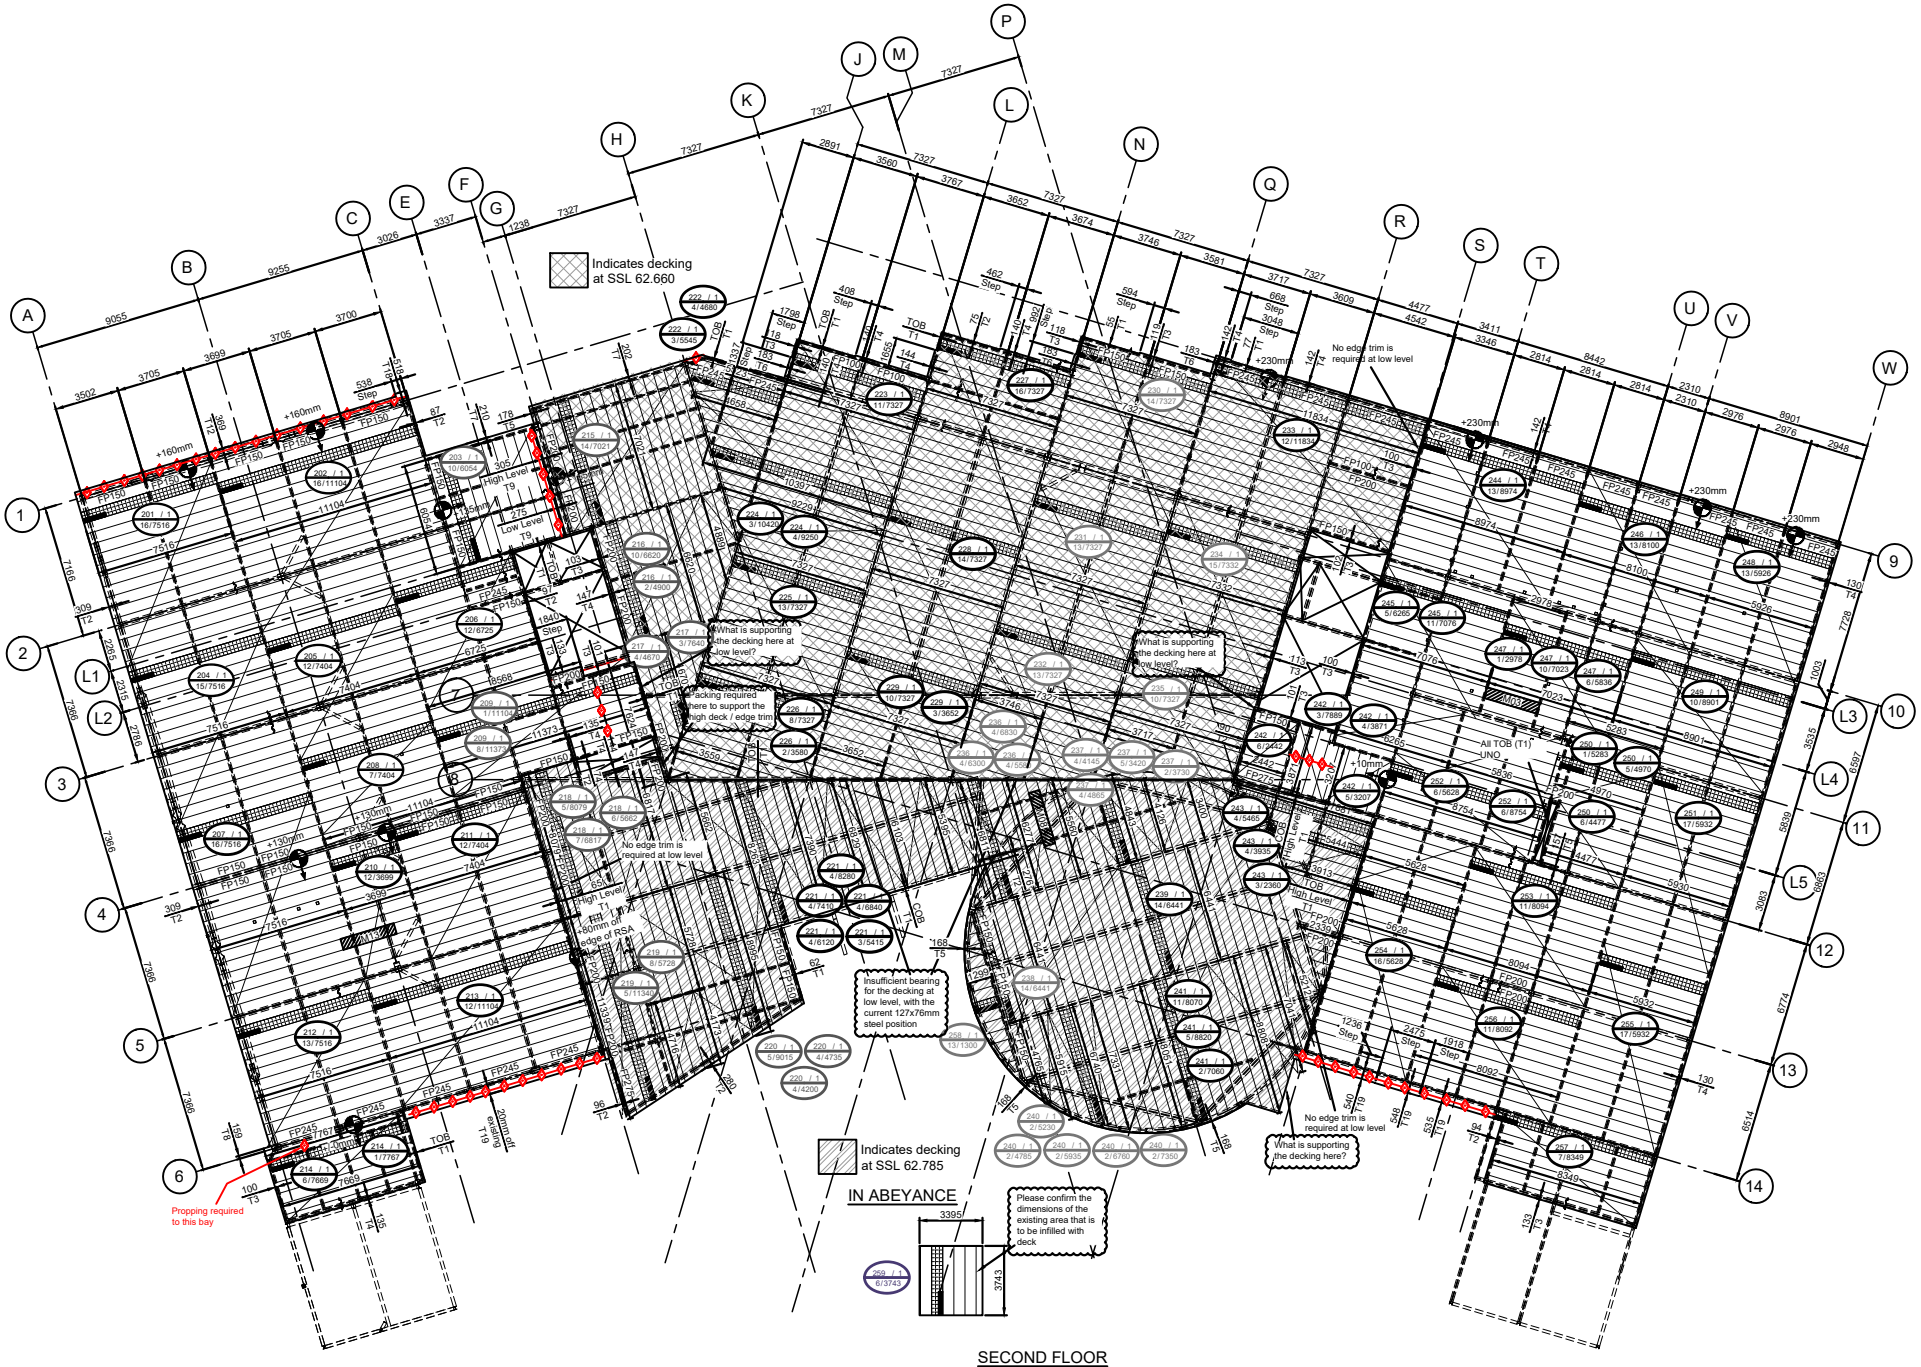

SECOND FLOOR
MF80 x 1.0mm
SLAB DEPTH 150mm
19 x 120mm studs
SSL 62.910m UNO